




Key


- Lifts
- Meeting Rooms
- Print Rooms / Areas
- Male & Female Toilets
- Accessible Toilets
- Changing Rooms

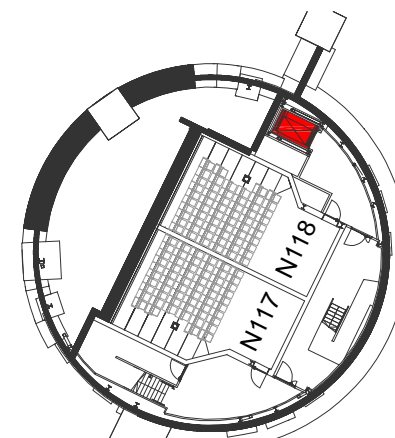


HALF LANDING LEVEL

A	Text Alterations	SL	23.08.2013
Rev.	Description	By	Date
 <p>Estates & Property Services, Central Services Building Garthdee Campus, Garthdee Road, Aberdeen, AB10 7FY T: 01224 263300 F: 01224 263456 W: www.rgu.ac.uk</p> <p>The Robert Gordon University, a Scottish charity registered under charity number SCO 13781</p>			
Drawing Title: Riverside East Level 1 Floor Plan			
Drawn By:	SL	Date:	01.04.2013
Scale:	1:500		
Drawing Number:	10802-20		Revision: A

A	Text Alterations	SL	23.08.2013
Rev.	Description	By	Date
 ROBERT GORDON UNIVERSITY ABERDEEN			
<p>Estates & Property Services, Central Services Building Garthdee Campus, Garthdee Road, Aberdeen, AB10 7FY T: 01224 263300 F: 01224 263456 W: www.rgu.ac.uk</p> <p>The Robert Gordon University, a Scottish charity registered under charity number SCO 13781</p>			
Drawing Title: Riverside East Level 2 Floor Plan			
Drawn By: SL	Date: 01.04.2013	Scale: 1:500	
Drawing Number: 10802-21			Revision: A

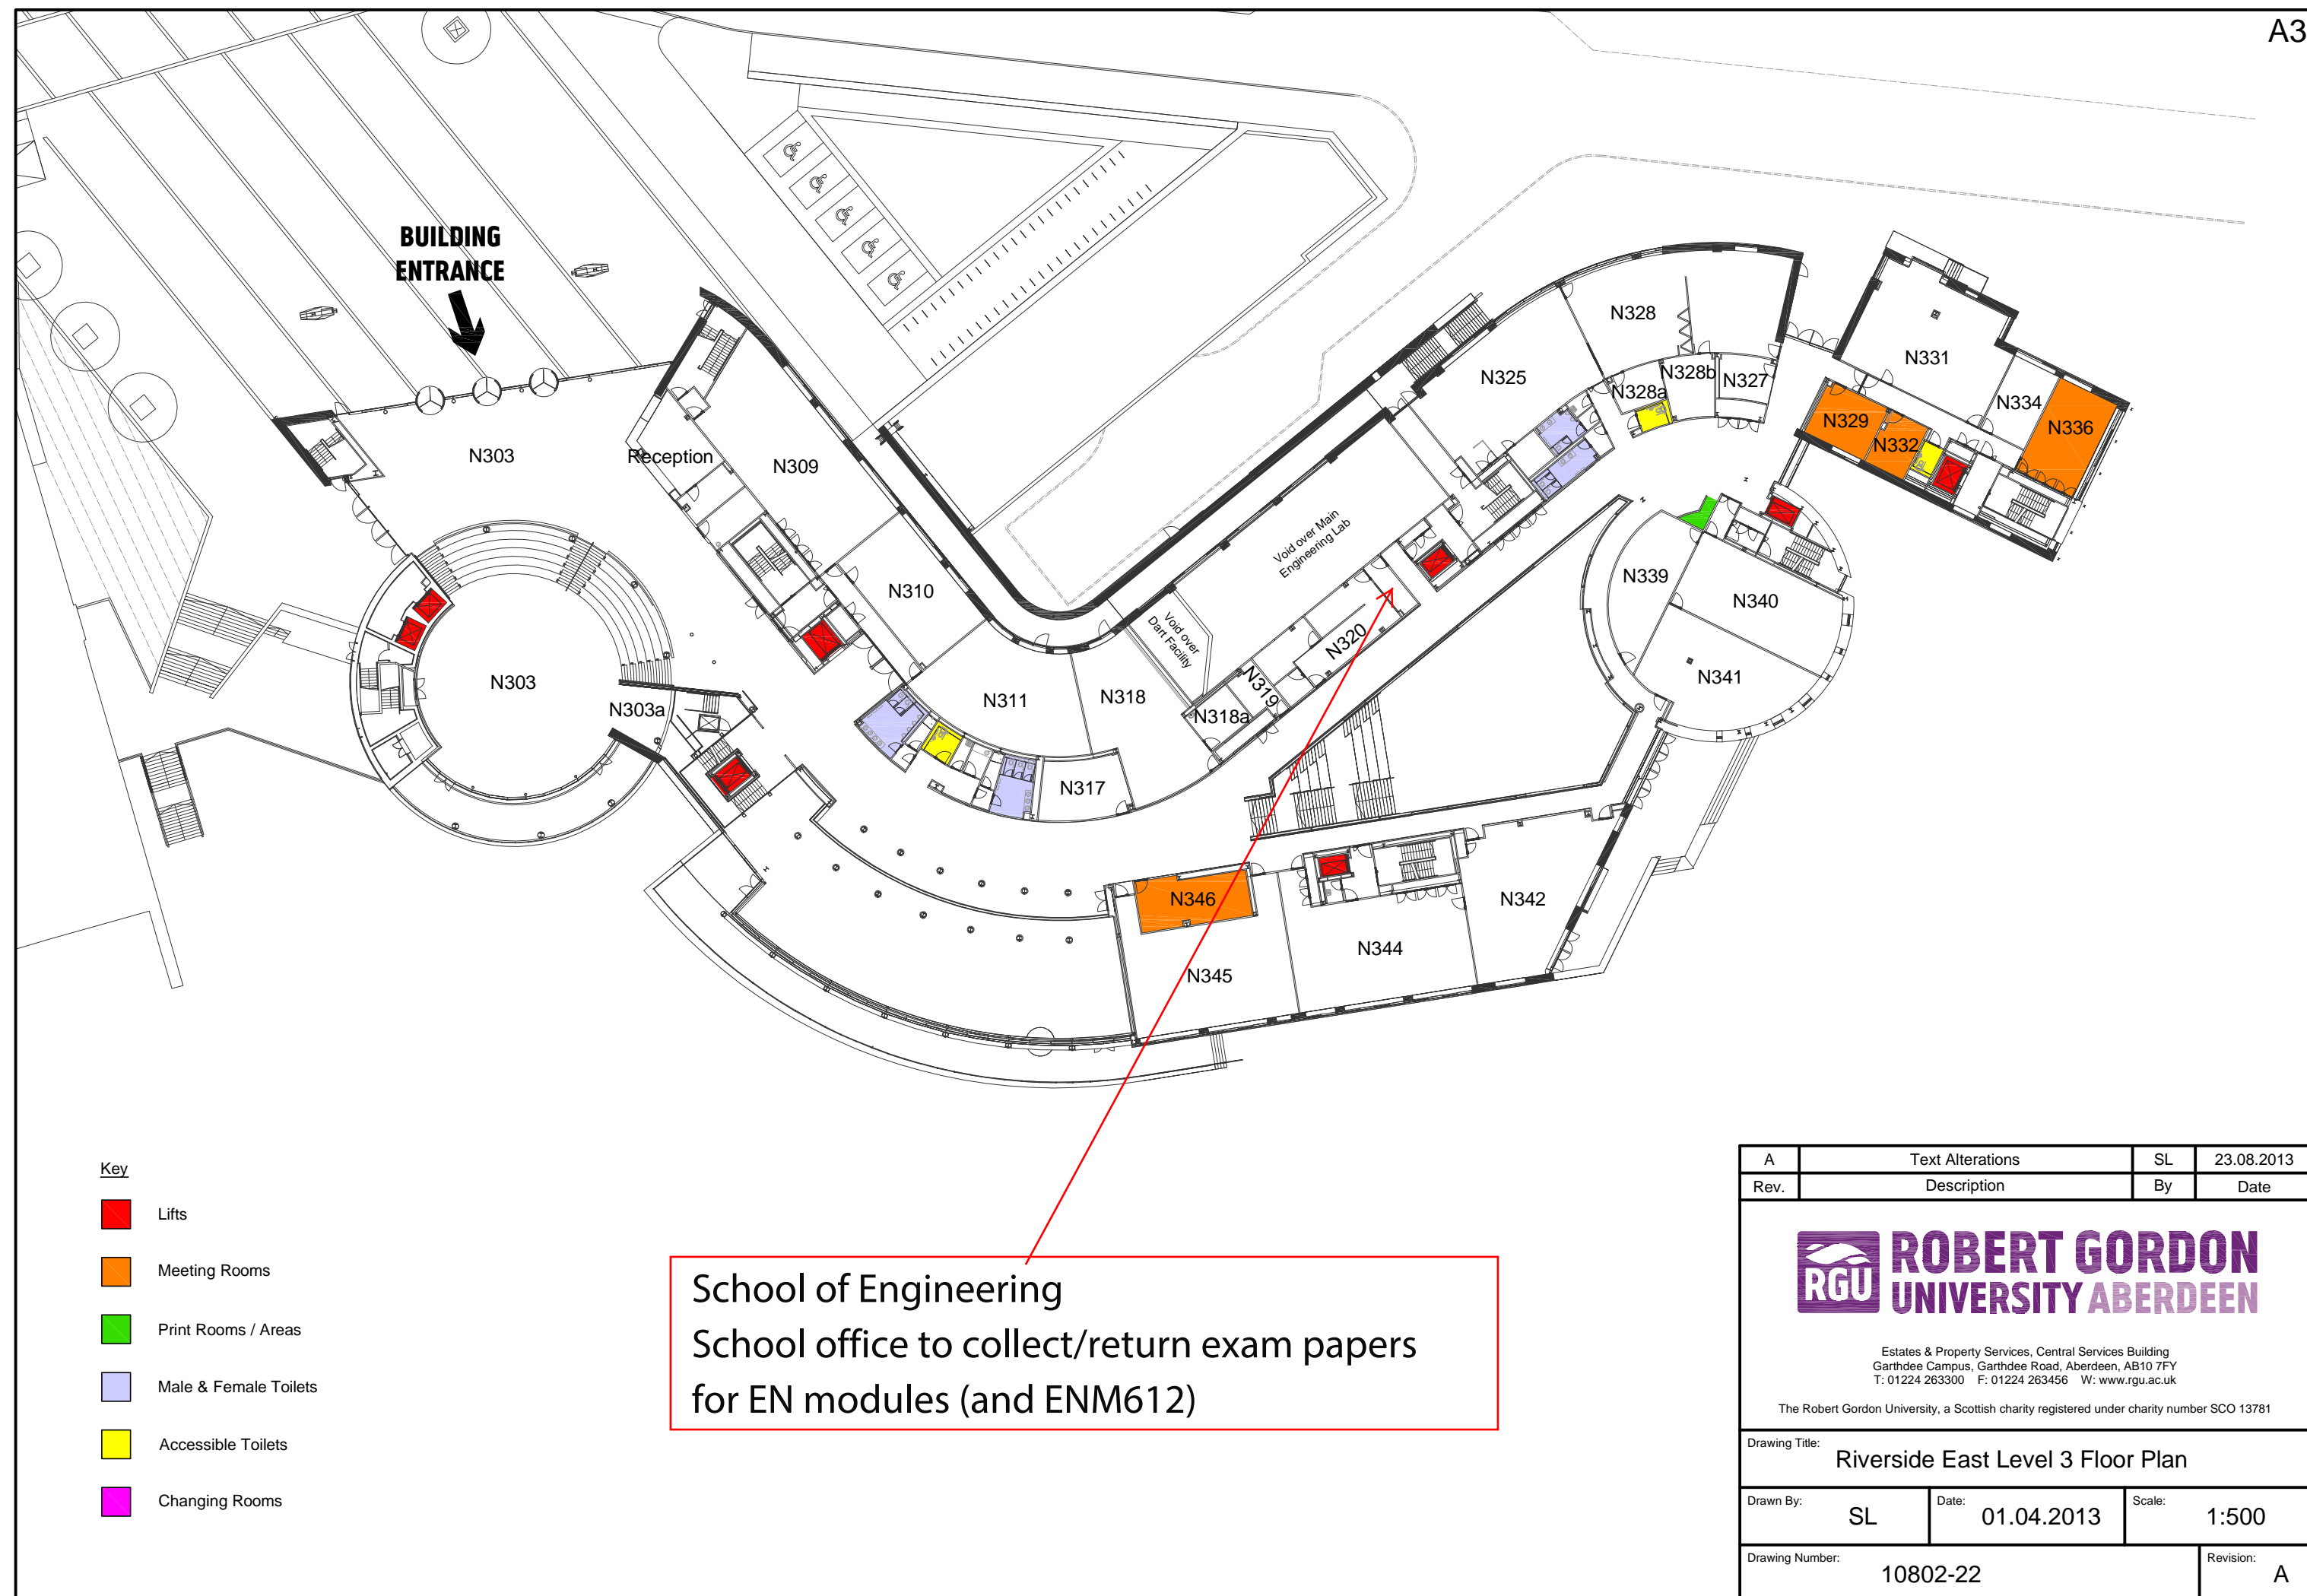


School of Computing Science and Digital Media
School office to collect/return exam papers

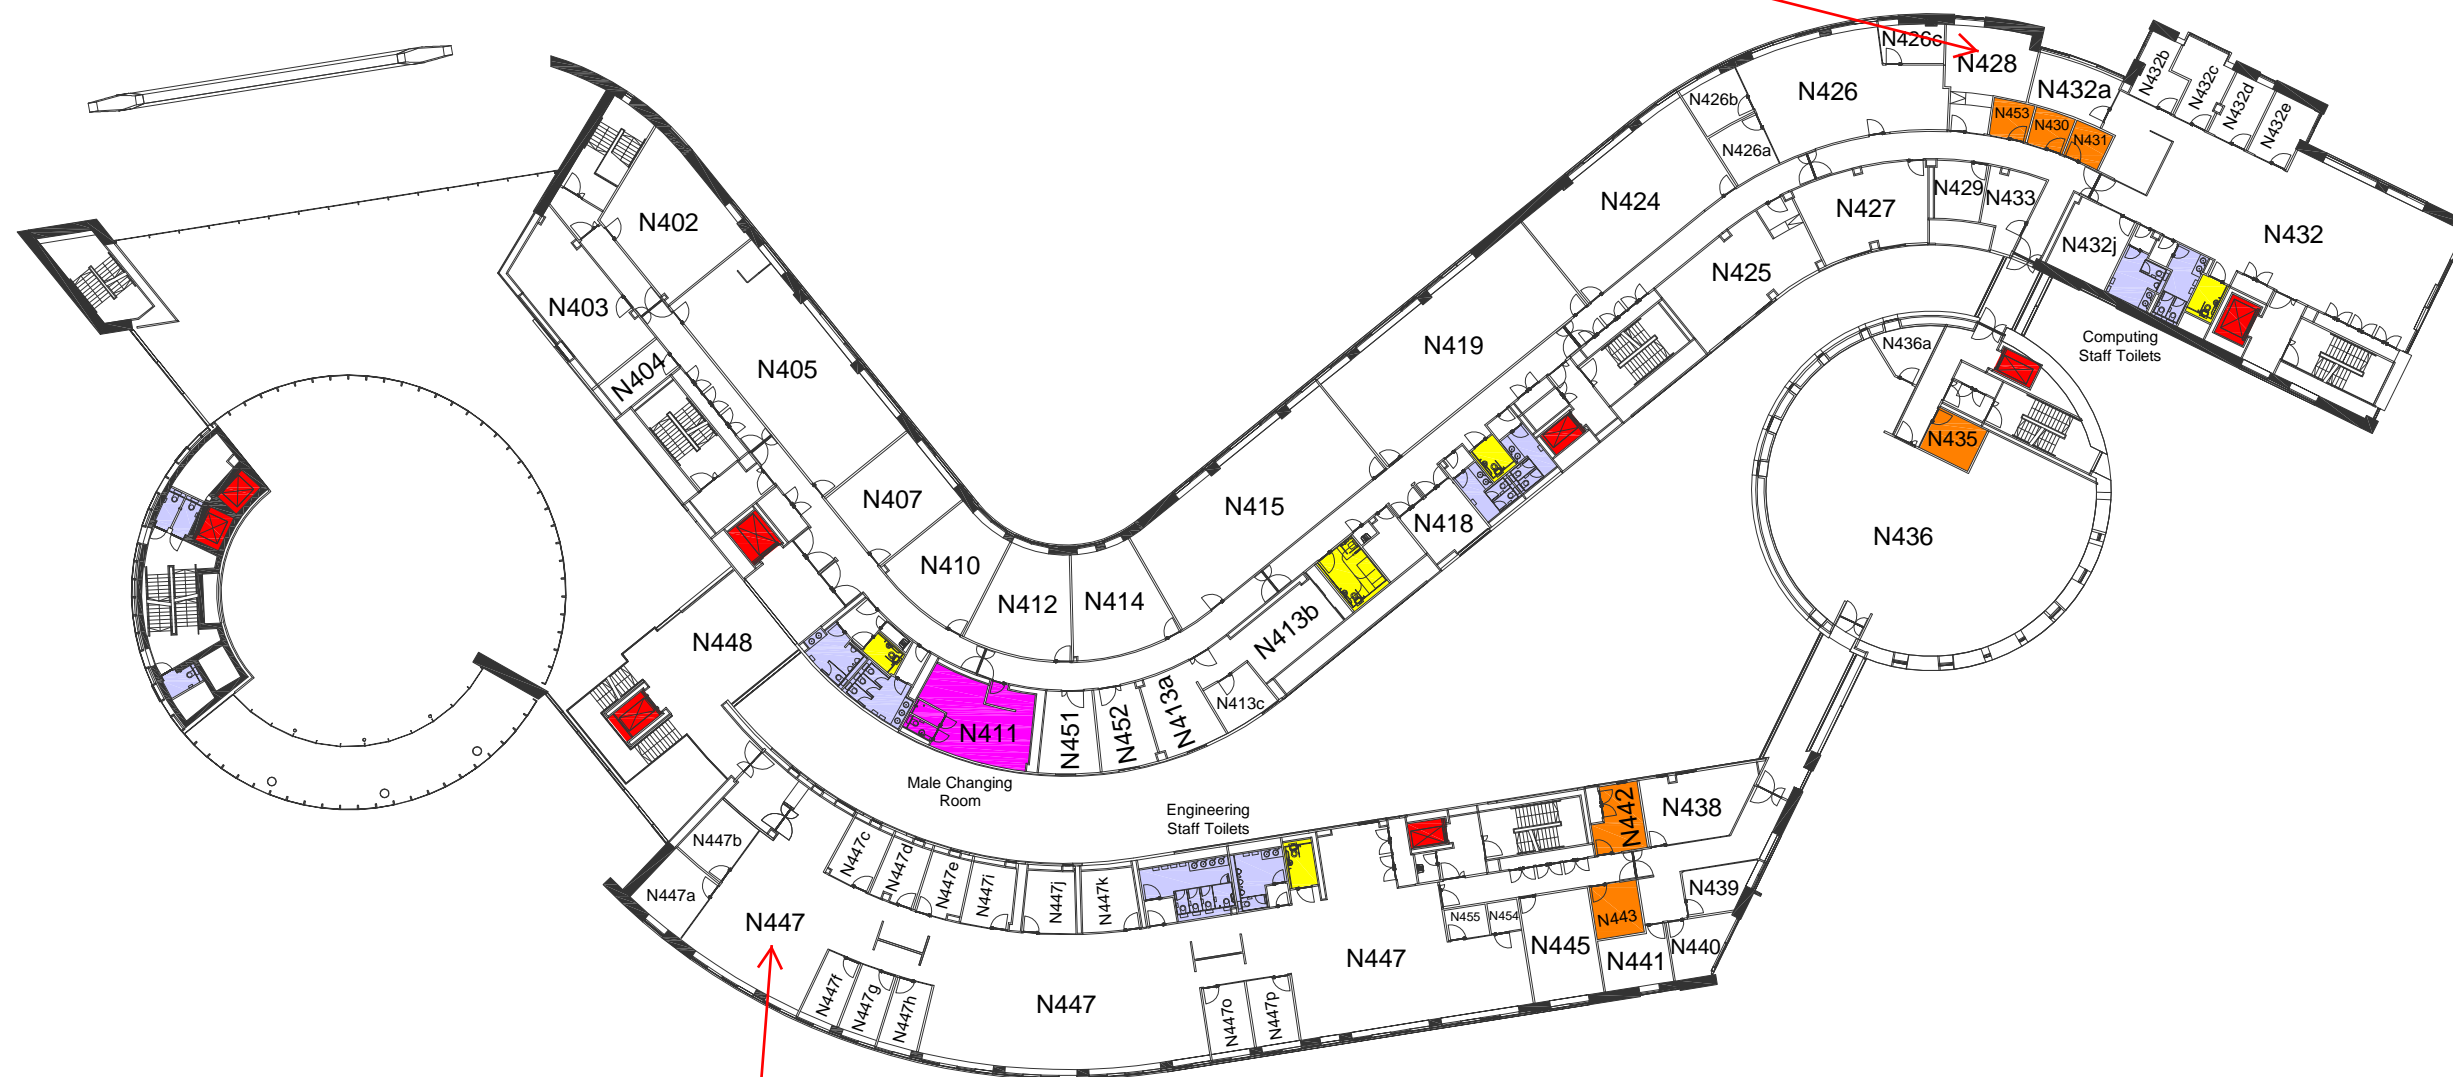


Key

- Lifts
- Meeting Rooms
- Print Rooms / Areas
- Male & Female Toilets
- Accessible Toilets
- Changing Rooms

School of Engineering
School office to collect/return exam papers for
ENM modules


A	Text Alterations	SL	23.08.2013
Rev.	Description	By	Date
 <p>Estates & Property Services, Central Services Building Garthdee Campus, Garthdee Road, Aberdeen, AB10 7FY T: 01224 263300 F: 01224 263456 W: www.rgu.ac.uk</p> <p>The Robert Gordon University, a Scottish charity registered under charity number SCO 13781</p>			
Drawing Title: Riverside East Level 4 Floor Plan			
Drawn By: SL	Date: 01.04.2013	Scale: 1:500	
Drawing Number: 10802-23			Revision: A

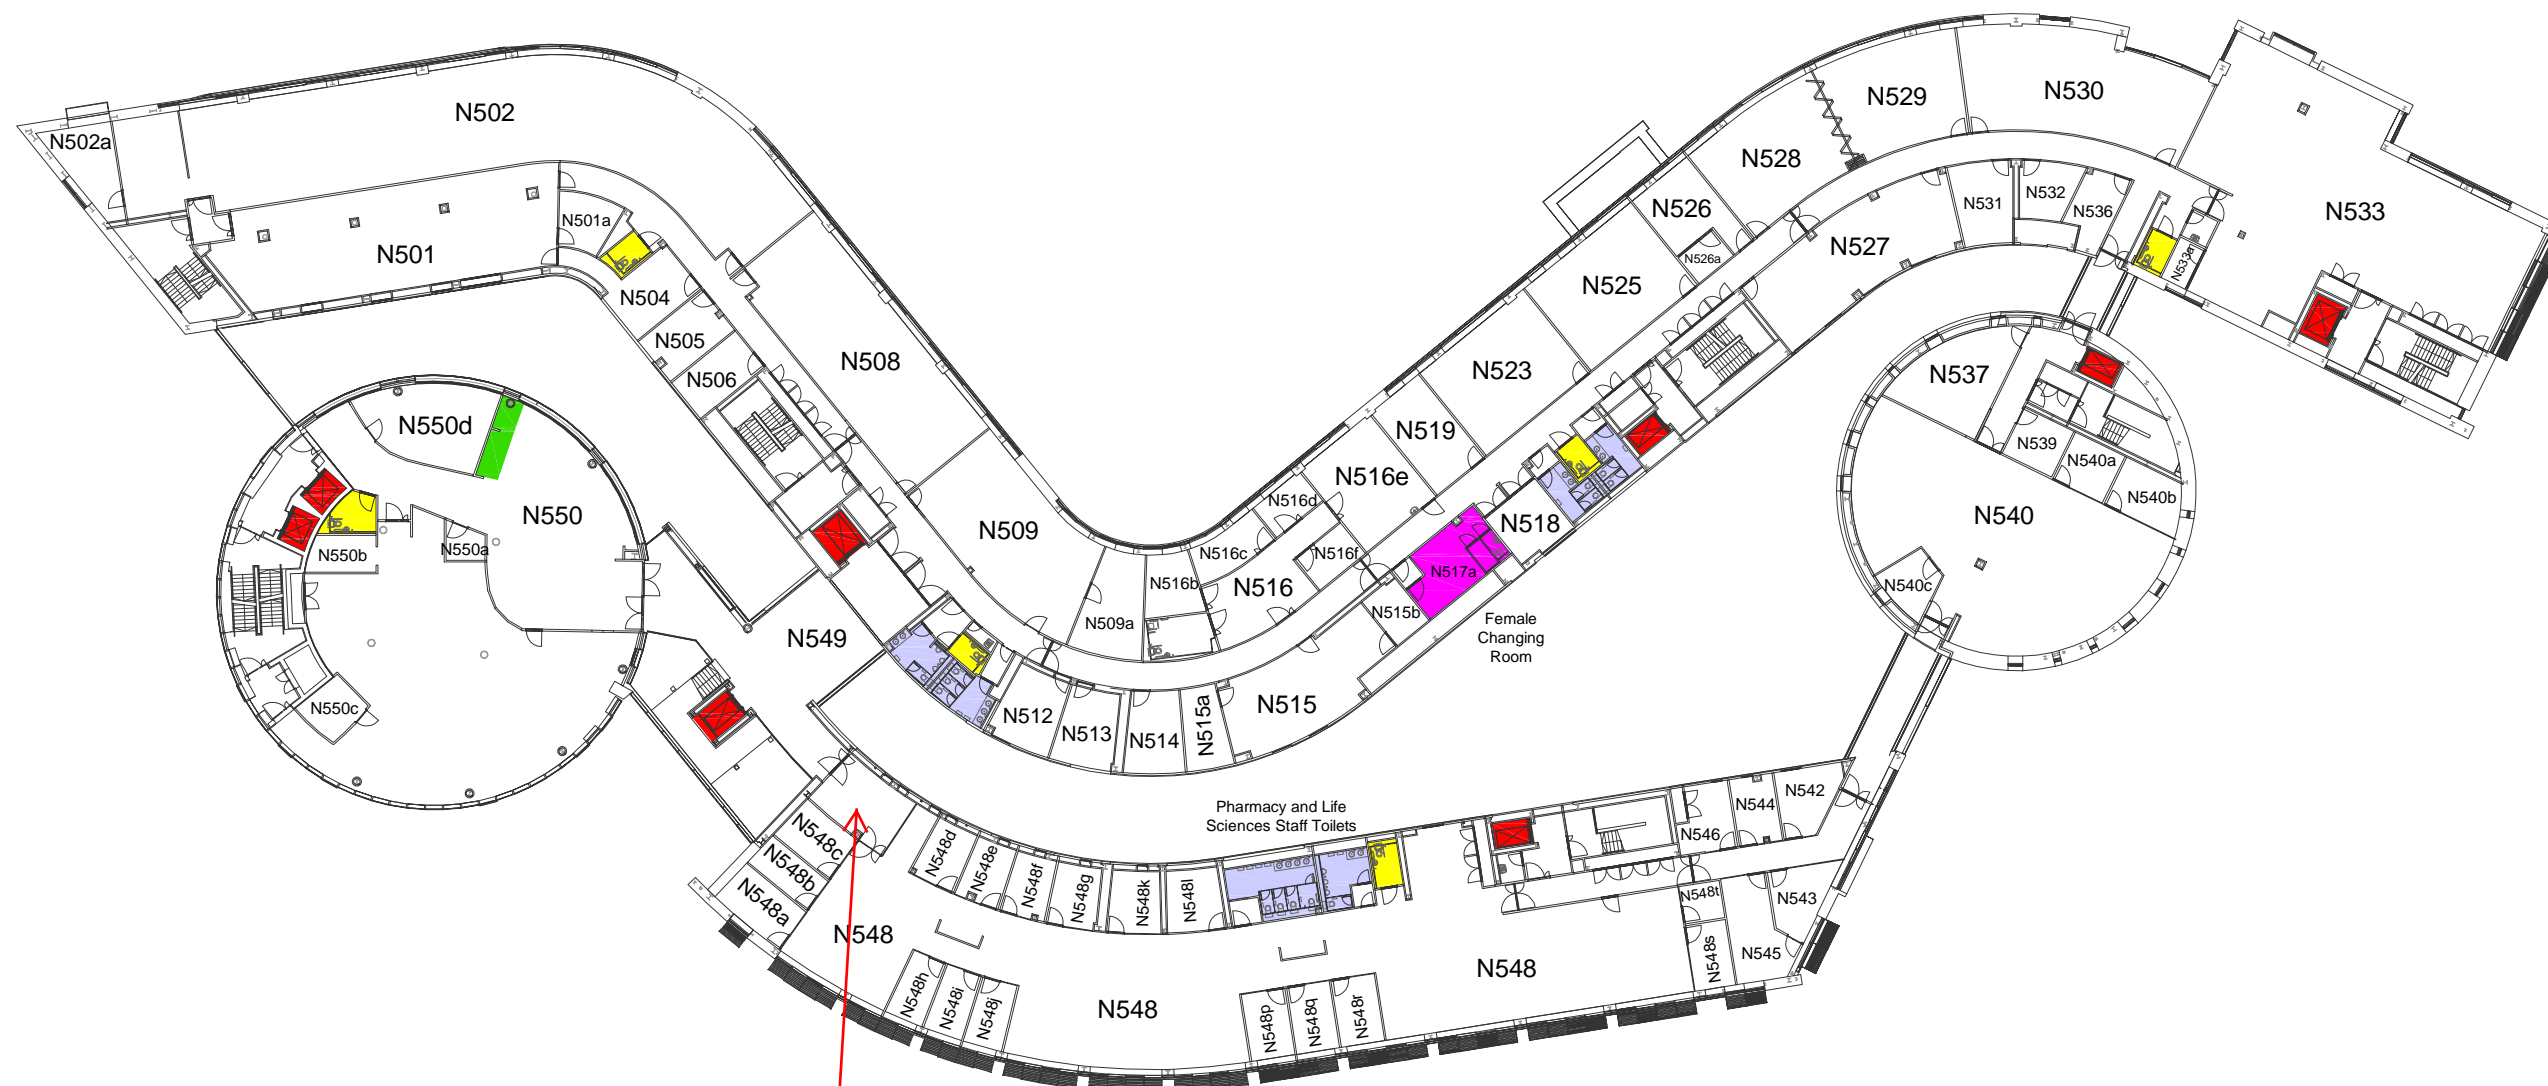


Key


- Lifts
- Meeting Rooms
- Print Rooms / Areas
- Male & Female Toilets
- Accessible Toilets
- Changing Rooms

School of Pharmacy & Life Sciences
School office to collect/return exam papers

A	Text Alterations	SL	26.08.2013
Rev.	Description	By	Date
 <p>Estates & Property Services, Central Services Building Garthdee Campus, Garthdee Road, Aberdeen, AB10 7FY T: 01224 263300 F: 01224 263456 W: www.rgu.ac.uk</p> <p>The Robert Gordon University, a Scottish charity registered under charity number SCO 13781</p>			
Drawing Title: Riverside East Level 5 Floor Plan			
Drawn By: SL	Date: 01.04.2013	Scale: 1:500	
Drawing Number: 10802-24			Revision: A

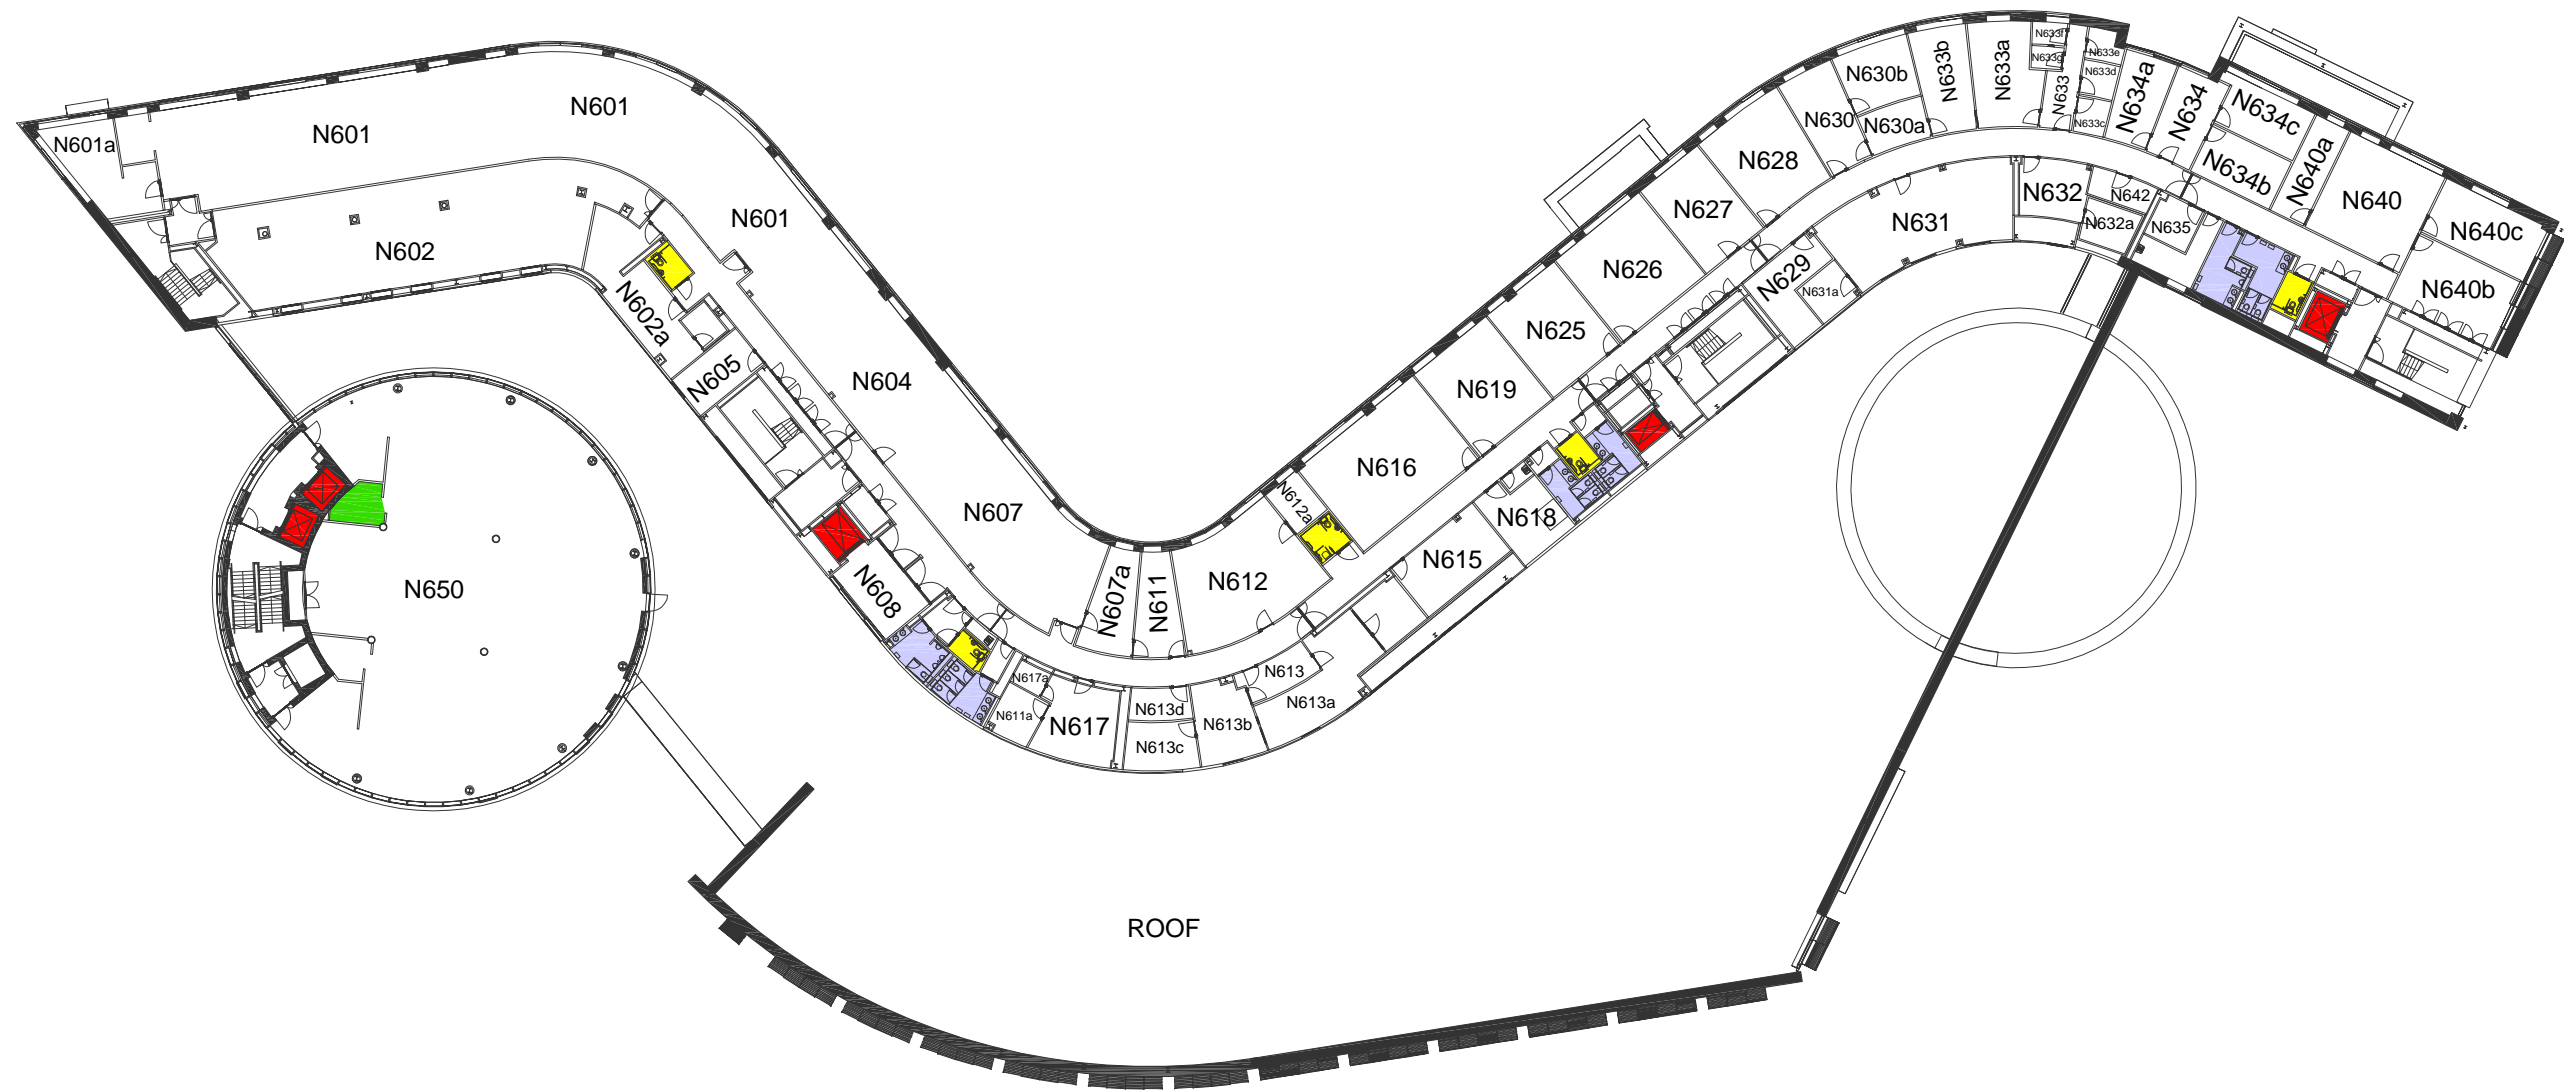

- Key
- Lifts
 - Meeting Rooms
 - Print Rooms / Areas
 - Male & Female Toilets
 - Accessible Toilets
 - Changing Rooms

A	Text Alterations	SL	26.08.2013
Rev.	Description	By	Date
<div><div> ROBERT GORDON UNIVERSITY ABERDEEN</div><div>Estates & Property Services, Central Services Building Garthdee Campus, Garthdee Road, Aberdeen, AB10 7FY T: 01224 263300 F: 01224 263456 W: www.rgu.ac.uk</div><div>The Robert Gordon University, a Scottish charity registered under charity number SCO 13781</div></div>			
Drawing Title: Riverside East Level 6 Floor Plan			
Drawn By:	SL	Date:	01.04.2013
Scale:	1:500		
Drawing Number: 10802-25			Revision: A